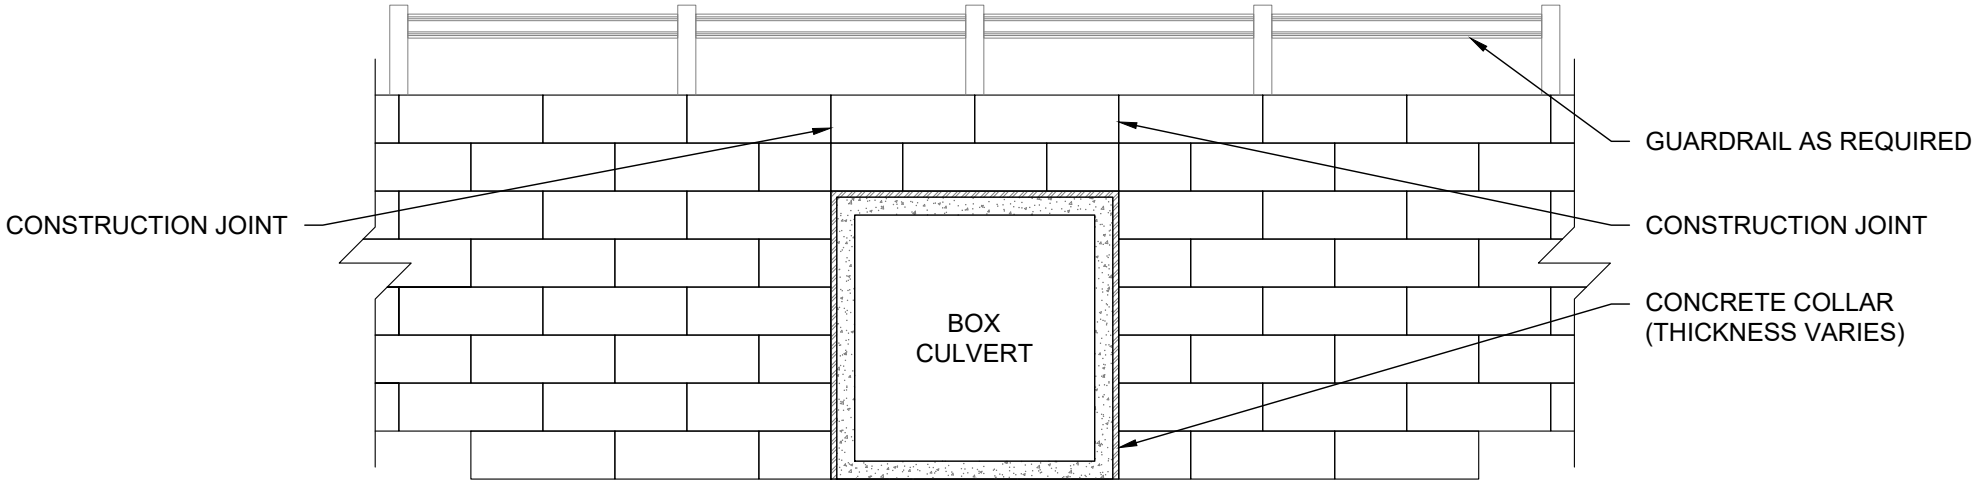

PARTIAL WALL PROFILE

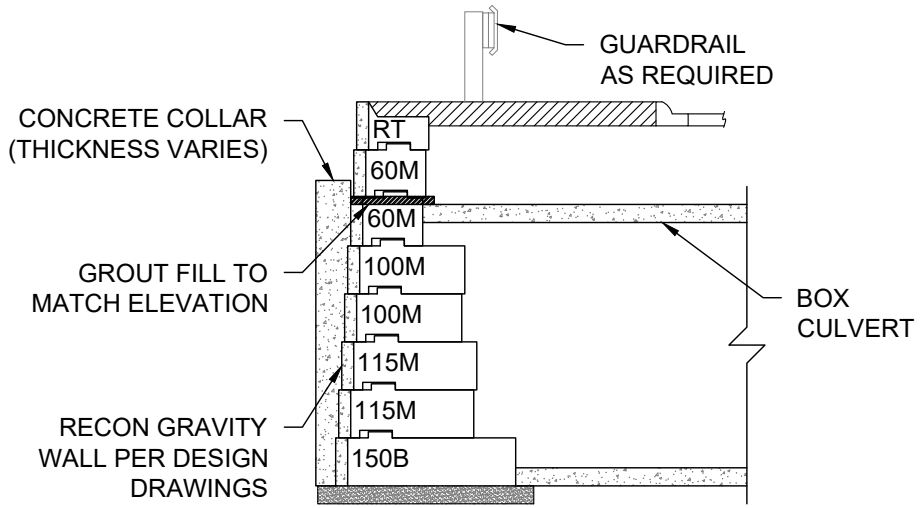

WALL SECTION

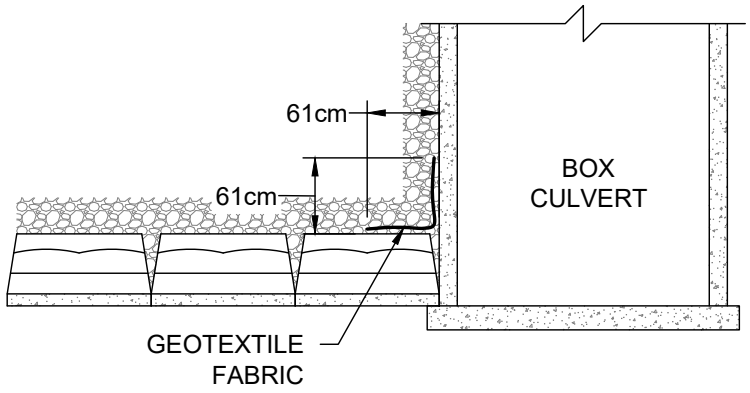

PARTIAL WALL PLAN

© Copyright 2021 Recon Wall Systems, Inc. All Rights Reserved

Disclaimer: This drawing has been prepared by Recon Wall Systems, Inc. and to the best of its knowledge, accurately represents the product use in the application that it is illustrated. This drawing is intended for conceptual purposes only. Anyone making use of this drawing does so at their own risk and assumes all liability for such use. Final design for construction purposes must be completed by a Registered Professional Engineer who is familiar with the product and who has taken into account specific site conditions.

RECON Wall Systems™

BOX CULVERT HEADWALL GRAVITY WALL

RECON WALL SYSTEMS, INC.
11521 EAGLE STREET, SUITE #3
COON RAPIDS, MN 55448
952-922-0027
www.reconwalls.com

DRAWING #801

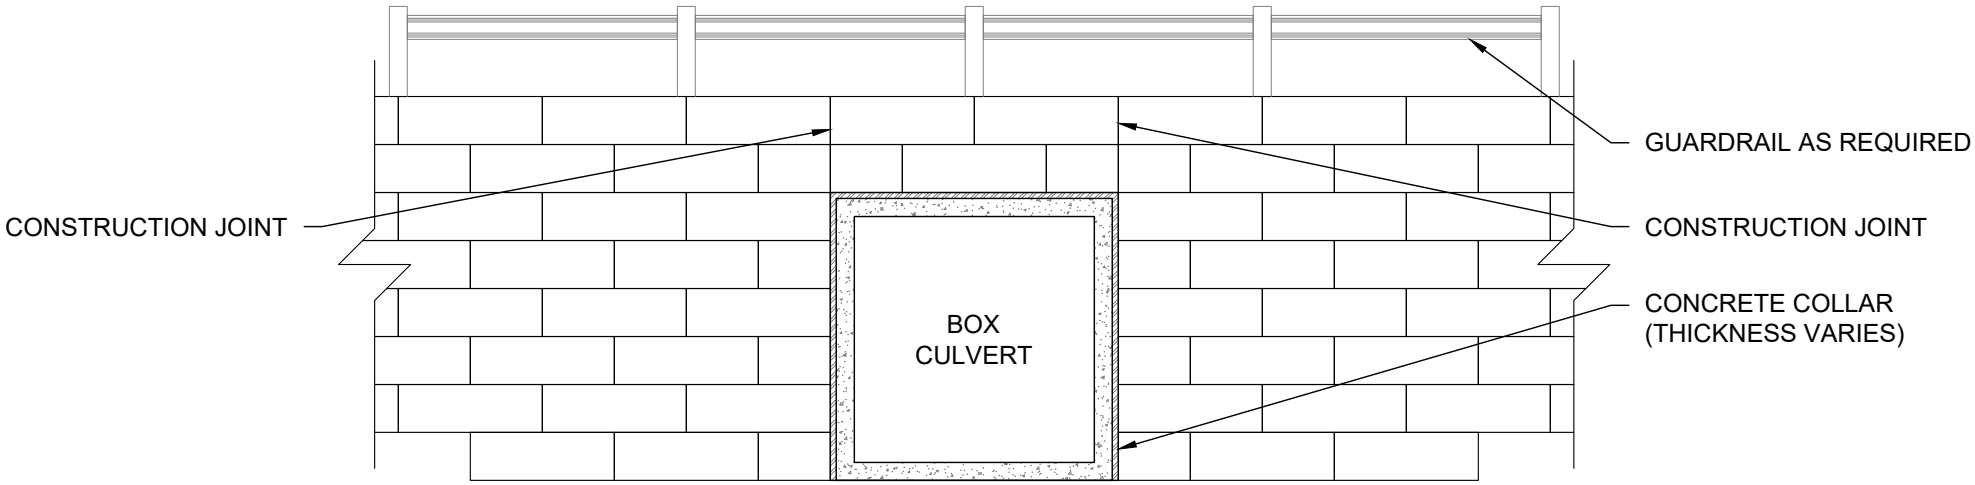

PARTIAL WALL PROFILE

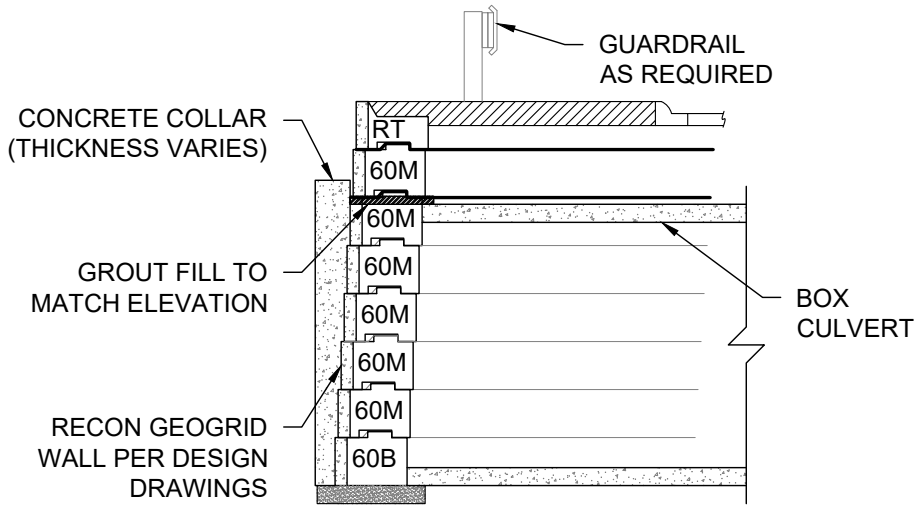

WALL SECTION

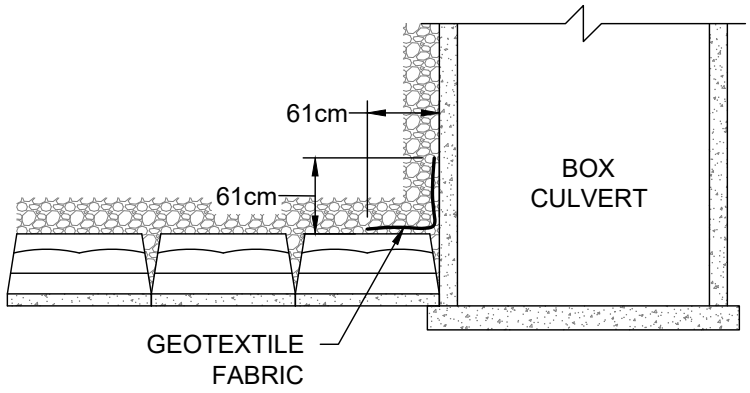

PARTIAL WALL PLAN

© Copyright 2021 Recon Wall Systems, Inc. All Rights Reserved

Disclaimer: This drawing has been prepared by Recon Wall Systems, Inc. and to the best of its knowledge, accurately represents the product use in the application that it is illustrated. This drawing is intended for conceptual purposes only. Anyone making use of this drawing does so at their own risk and assumes all liability for such use. Final design for construction purposes must be completed by a Registered Professional Engineer who is familiar with the product and who has taken into account specific site conditions.

RECON Wall Systems™

BOX CULVERT HEADWALL GEOGRID WALL

RECON WALL SYSTEMS, INC.
11521 EAGLE STREET, SUITE #3
COON RAPIDS, MN 55448
952-922-0027
www.reconwalls.com

DRAWING #802

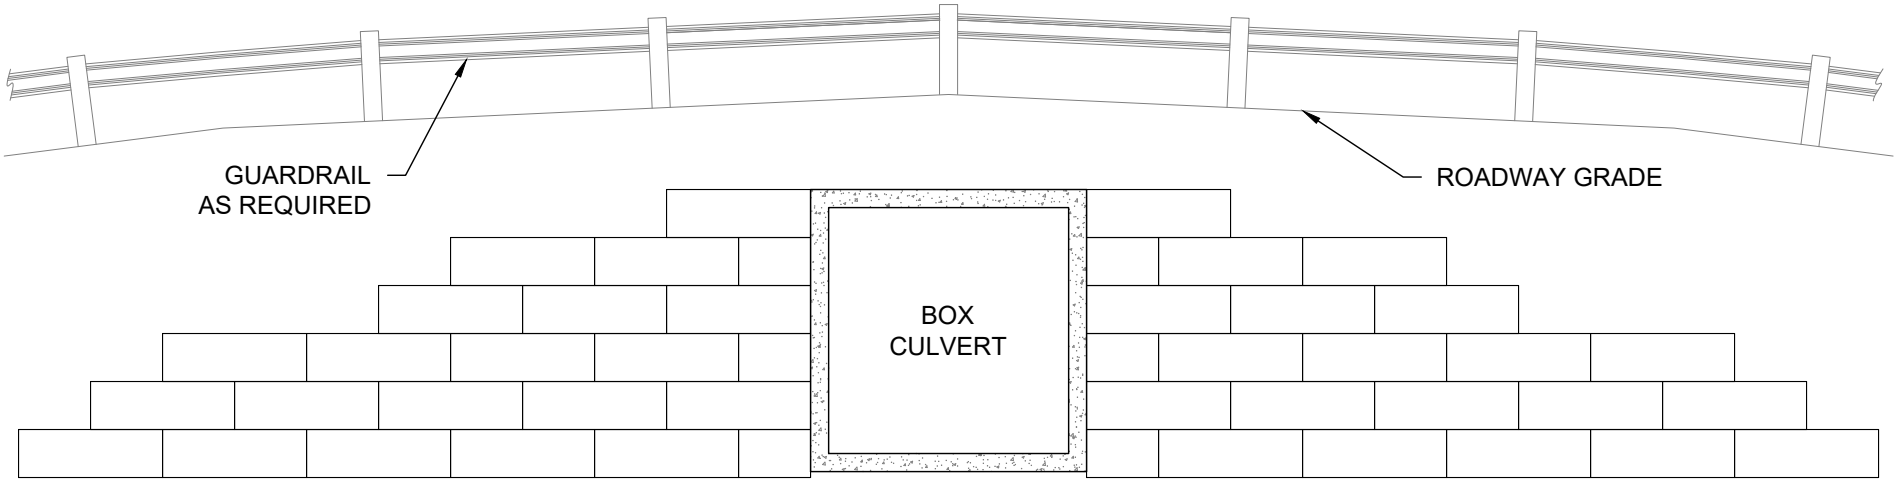

PARTIAL WALL PROFILE

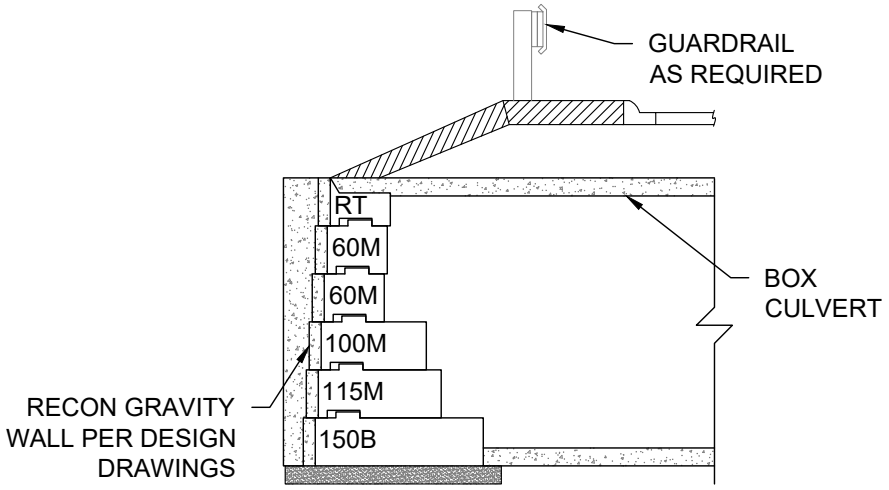

WALL SECTION

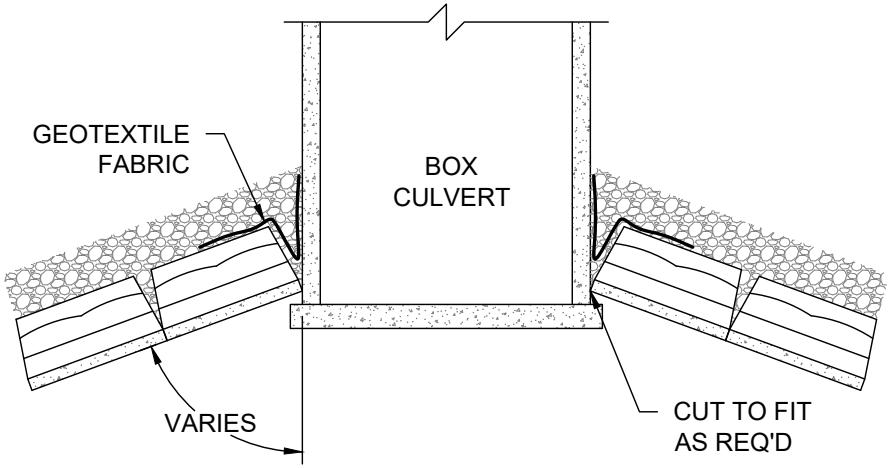

PARTIAL WALL PLAN

© Copyright 2021 Recon Wall Systems, Inc. All Rights Reserved

Disclaimer: This drawing has been prepared by Recon Wall Systems, Inc. and to the best of its knowledge, accurately represents the product use in the application that it is illustrated. This drawing is intended for conceptual purposes only. Anyone making use of this drawing does so at their own risk and assumes all liability for such use. Final design for construction purposes must be completed by a Registered Professional Engineer who is familiar with the product and who has taken into account specific site conditions.

RECON Wall Systems™

BOX CULVERT WING WALL GRAVITY WALL

RECON WALL SYSTEMS, INC.
11521 EAGLE STREET, SUITE #3
COON RAPIDS, MN 55448
952-922-0027
www.reconwalls.com

DRAWING #803

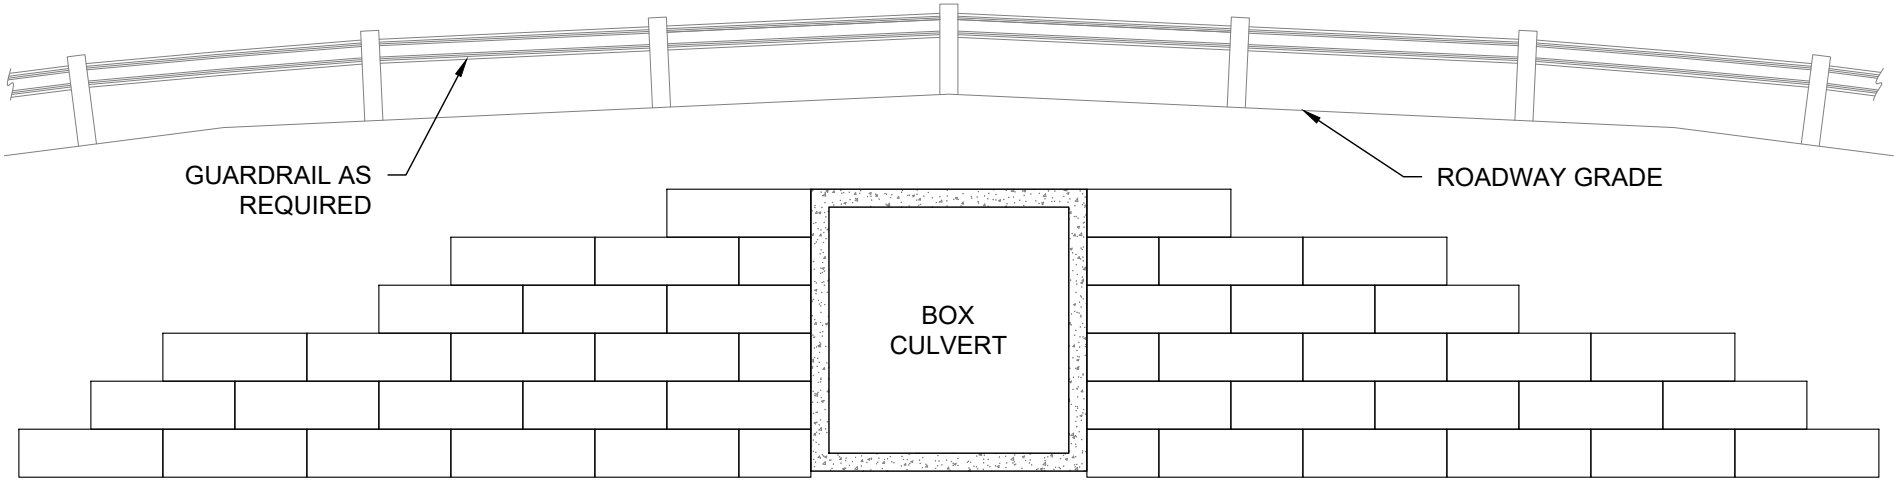

PARTIAL WALL PROFILE

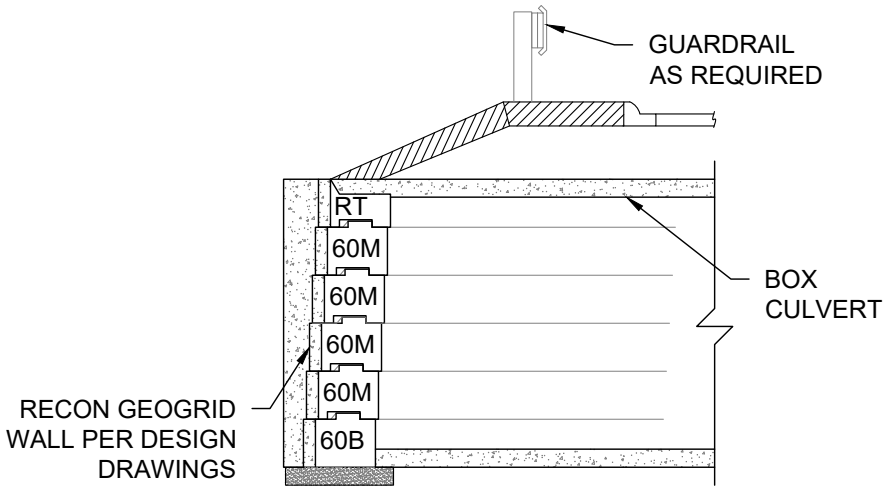

WALL SECTION

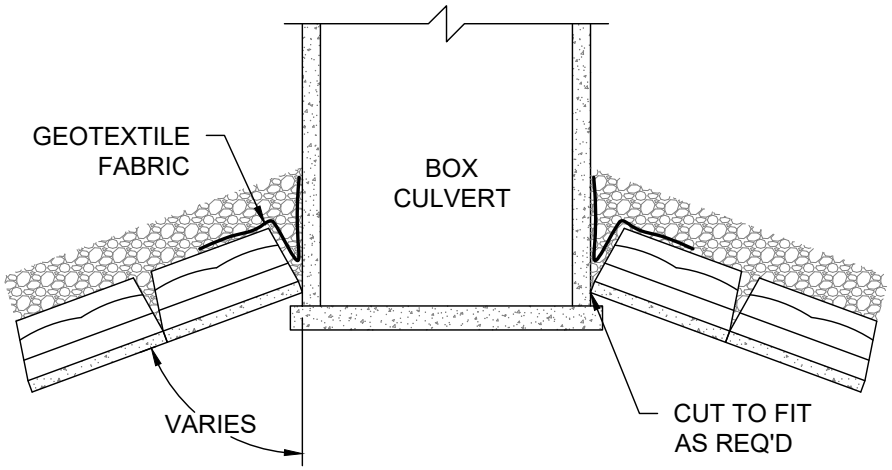

PARTIAL WALL PLAN

© Copyright 2021 Recon Wall Systems, Inc. All Rights Reserved

Disclaimer: This drawing has been prepared by Recon Wall Systems, Inc. and to the best of its knowledge, accurately represents the product use in the application that it is illustrated. This drawing is intended for conceptual purposes only. Anyone making use of this drawing does so at their own risk and assumes all liability for such use. Final design for construction purposes must be completed by a Registered Professional Engineer who is familiar with the product and who has taken into account specific site conditions.

RECON Wall Systems™

BOX CULVERT WING WALL GEOGRID WALL

RECON WALL SYSTEMS, INC.
11521 EAGLE STREET, SUITE #3
COON RAPIDS, MN 55448
952-922-0027
www.reconwalls.com

DRAWING #804

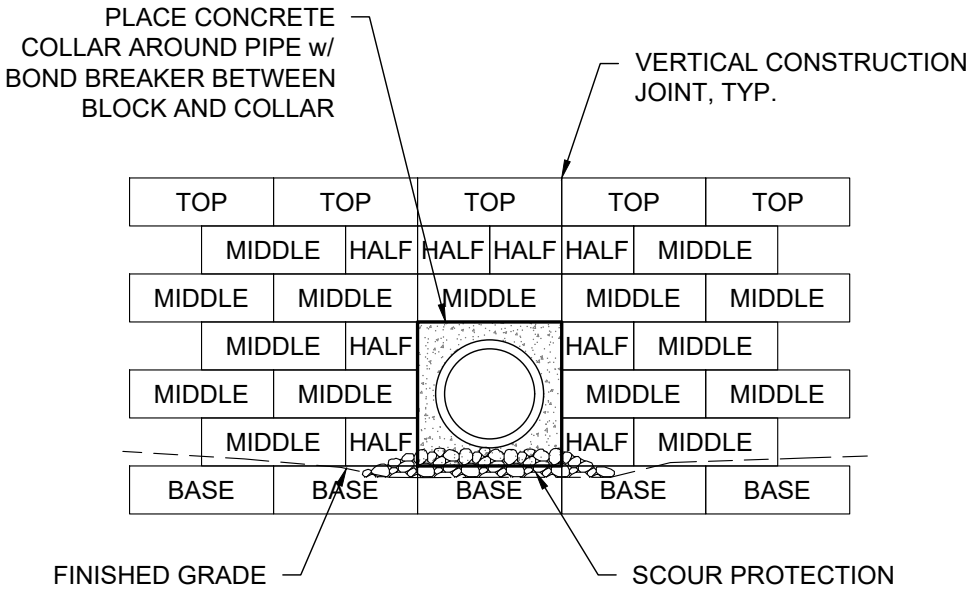

PARTIAL WALL PROFILE

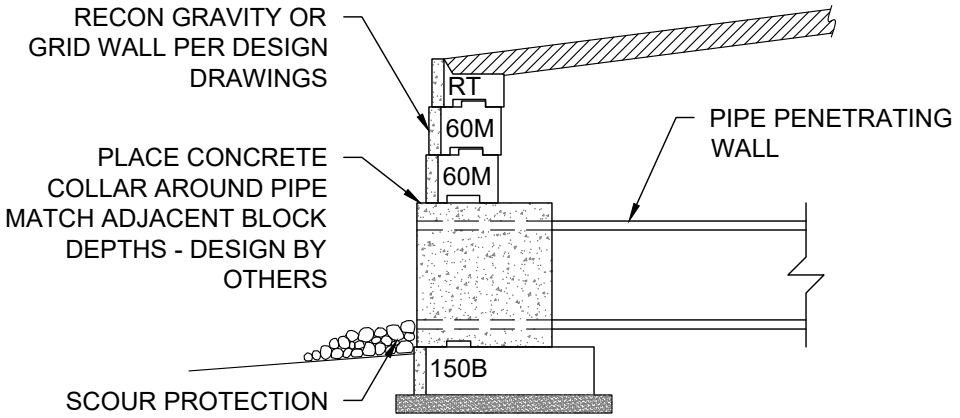

WALL SECTION

© Copyright 2021 Recon Wall Systems, Inc. All Rights Reserved

Disclaimer: This drawing has been prepared by Recon Wall Systems, Inc. and to the best of its knowledge, accurately represents the product use in the application that it is illustrated. This drawing is intended for conceptual purposes only. Anyone making use of this drawing does so at their own risk and assumes all liability for such use. Final design for construction purposes must be completed by a Registered Professional Engineer who is familiar with the product and who has taken into account specific site conditions.

RECON Wall Systems™

PIPE PENETRATING WALL FACE

RECON WALL SYSTEMS, INC.
11521 EAGLE STREET, SUITE #3
COON RAPIDS, MN 55448
952-922-0027
www.reconwalls.com

DRAWING #805

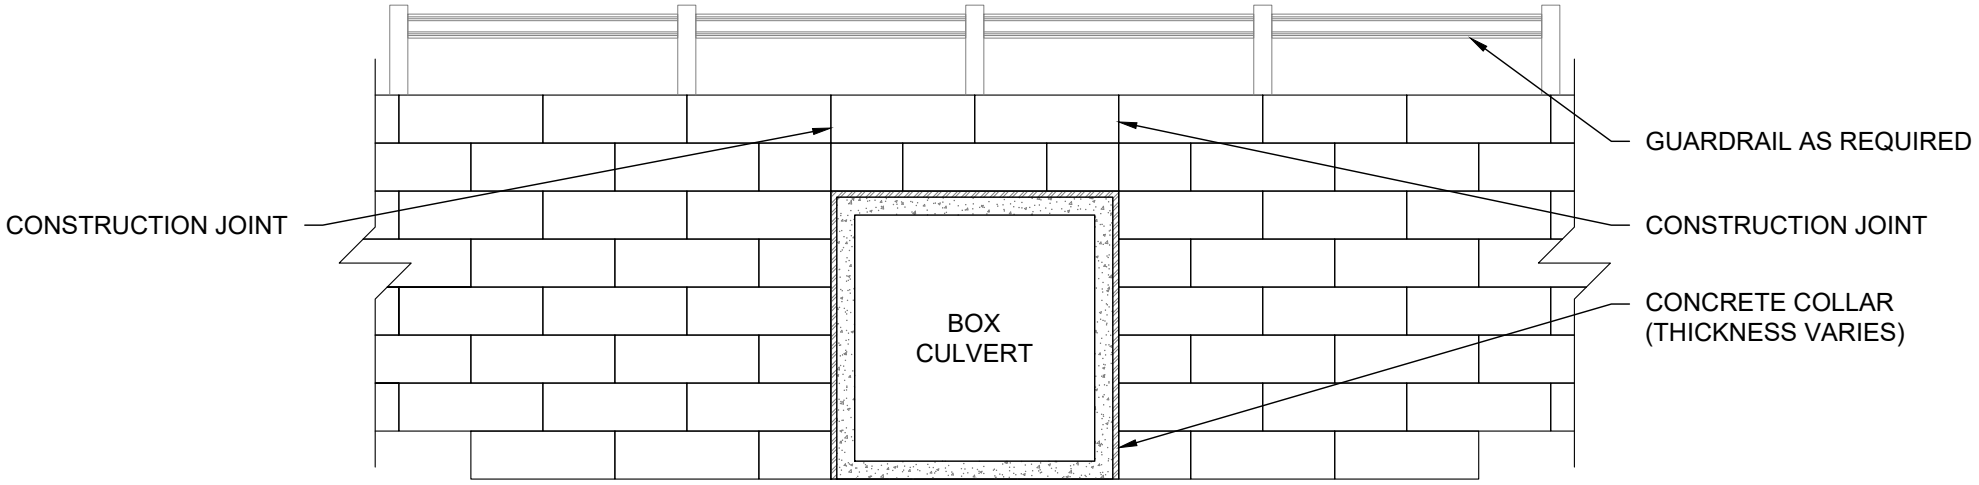

PARTIAL WALL PROFILE

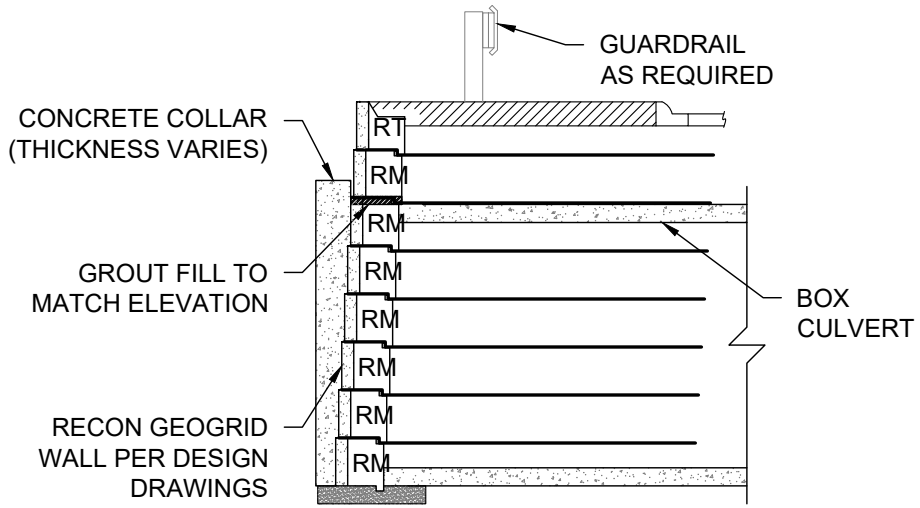

WALL SECTION

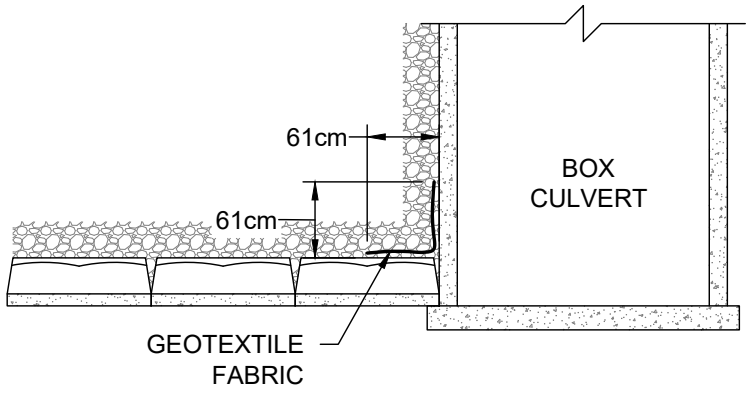

PARTIAL WALL PLAN

© Copyright 2021 Recon Wall Systems, Inc. All Rights Reserved

Disclaimer: This drawing has been prepared by Recon Wall Systems, Inc. and to the best of its knowledge, accurately represents the product use in the application that it is illustrated. This drawing is intended for conceptual purposes only. Anyone making use of this drawing does so at their own risk and assumes all liability for such use. Final design for construction purposes must be completed by a Registered Professional Engineer who is familiar with the product and who has taken into account specific site conditions.

RECON Wall Systems™

R-SERIES BOX CULVERT HEADWALL GEOGRID WALL

RECON WALL SYSTEMS, INC.
11521 EAGLE STREET, SUITE #3
COON RAPIDS, MN 55448
952-922-0027
www.reconwalls.com

DRAWING #806

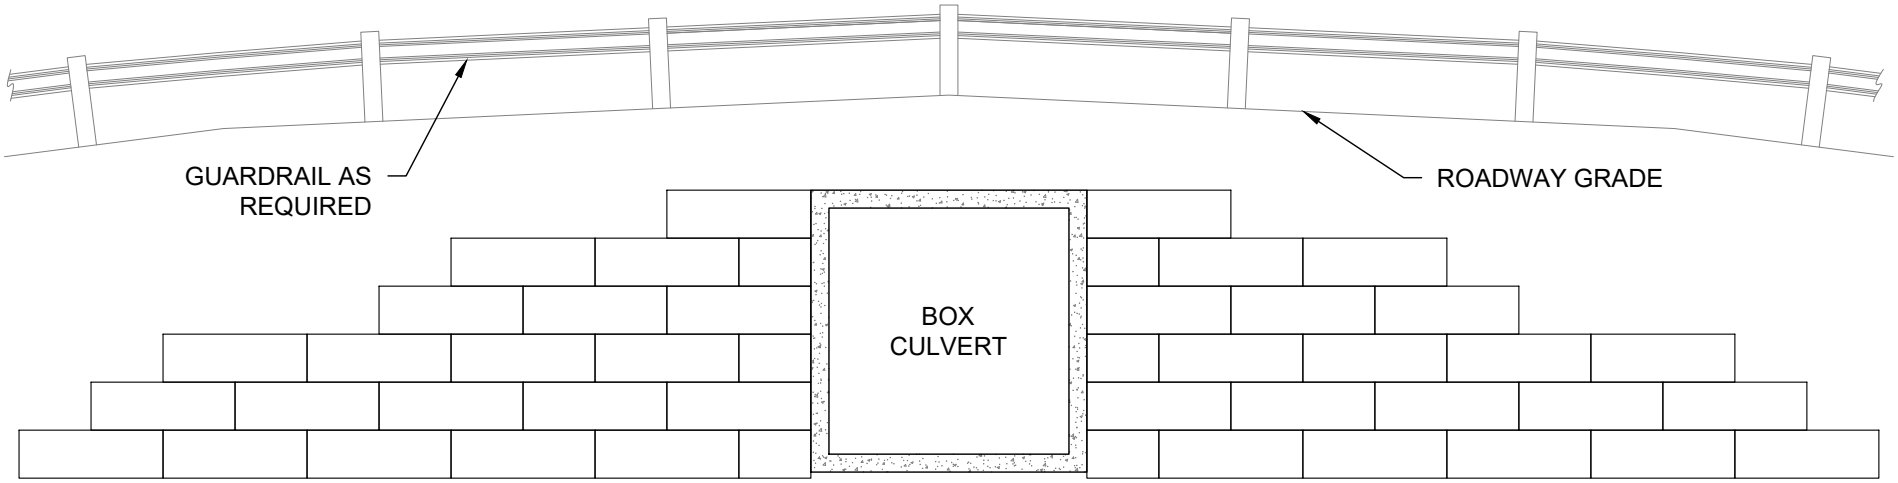

PARTIAL WALL PROFILE

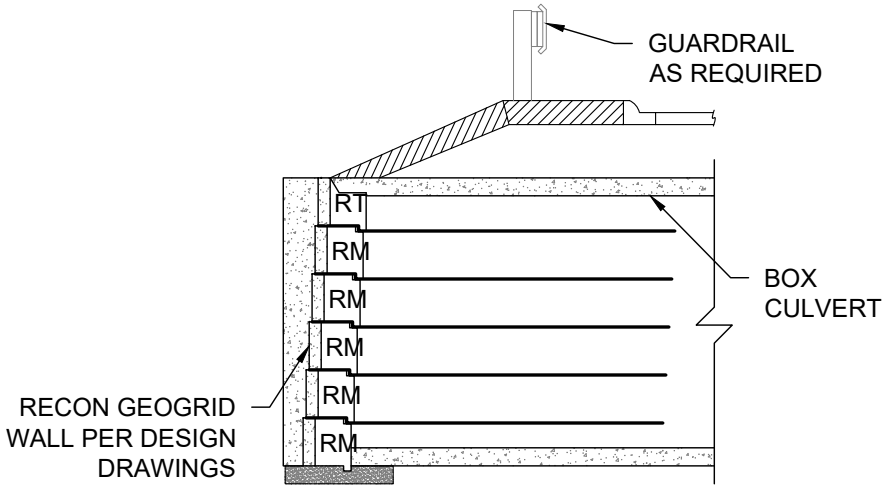

WALL SECTION

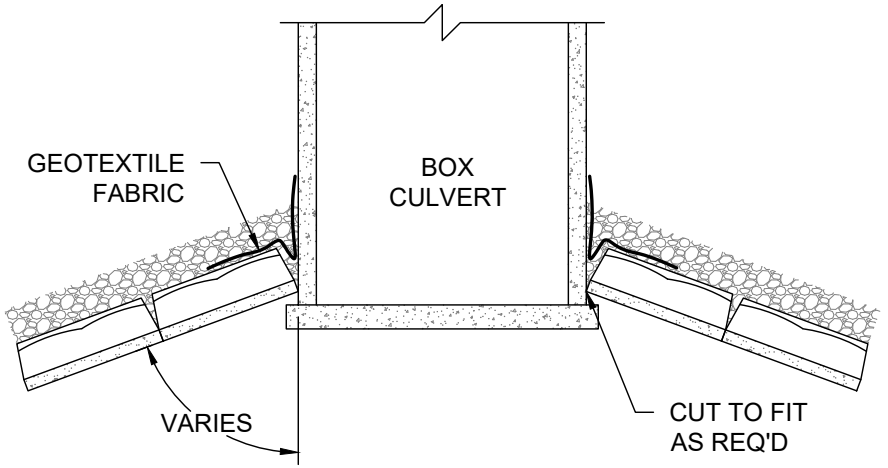

PARTIAL WALL PLAN

© Copyright 2021 Recon Wall Systems, Inc. All Rights Reserved

Disclaimer: This drawing has been prepared by Recon Wall Systems, Inc. and to the best of its knowledge, accurately represents the product use in the application that it is illustrated. This drawing is intended for conceptual purposes only. Anyone making use of this drawing does so at their own risk and assumes all liability for such use. Final design for construction purposes must be completed by a Registered Professional Engineer who is familiar with the product and who has taken into account specific site conditions.

RECON Wall Systems™

R-SERIES BOX CULVERT WING WALL GEOGRID WALL

RECON WALL SYSTEMS, INC.
11521 EAGLE STREET, SUITE #3
COON RAPIDS, MN 55448
952-922-0027
www.reconwalls.com

DRAWING #807

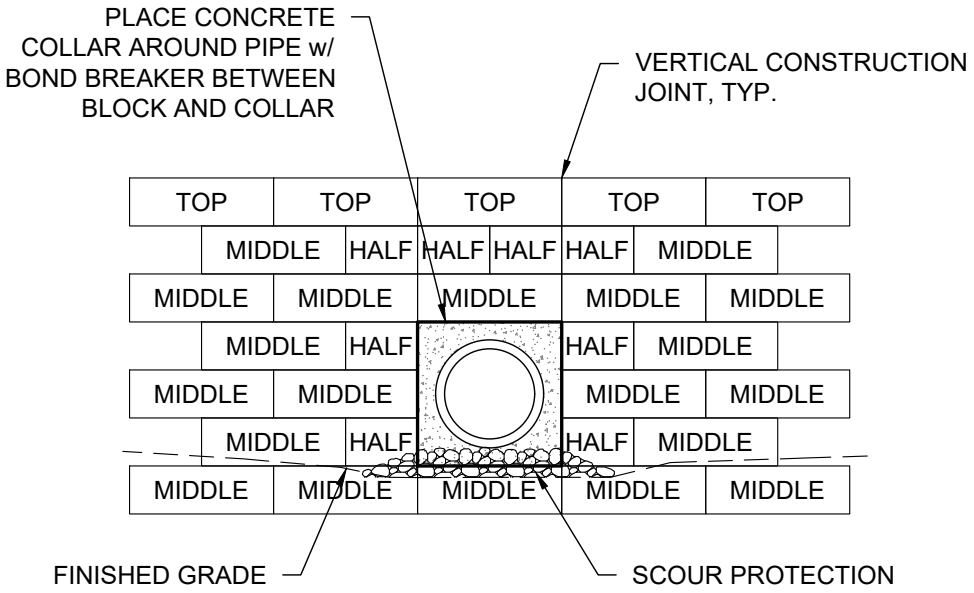

PARTIAL WALL PROFILE

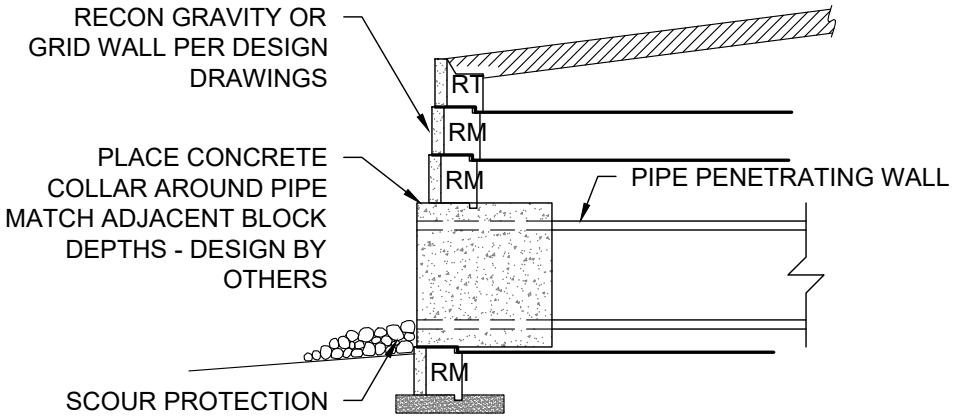

WALL SECTION

© Copyright 2021 Recon Wall Systems, Inc. All Rights Reserved

Disclaimer: This drawing has been prepared by Recon Wall Systems, Inc. and to the best of its knowledge, accurately represents the product use in the application that it is illustrated. This drawing is intended for conceptual purposes only. Anyone making use of this drawing does so at their own risk and assumes all liability for such use. Final design for construction purposes must be completed by a Registered Professional Engineer who is familiar with the product and who has taken into account specific site conditions.

RECON Wall Systems™

R-SERIES PIPE PENETRATING WALL FACE

RECON WALL SYSTEMS, INC.
11521 EAGLE STREET, SUITE #3
COON RAPIDS, MN 55448
952-922-0027
www.reconwalls.com

DRAWING #808